PLEASE RECYCLE

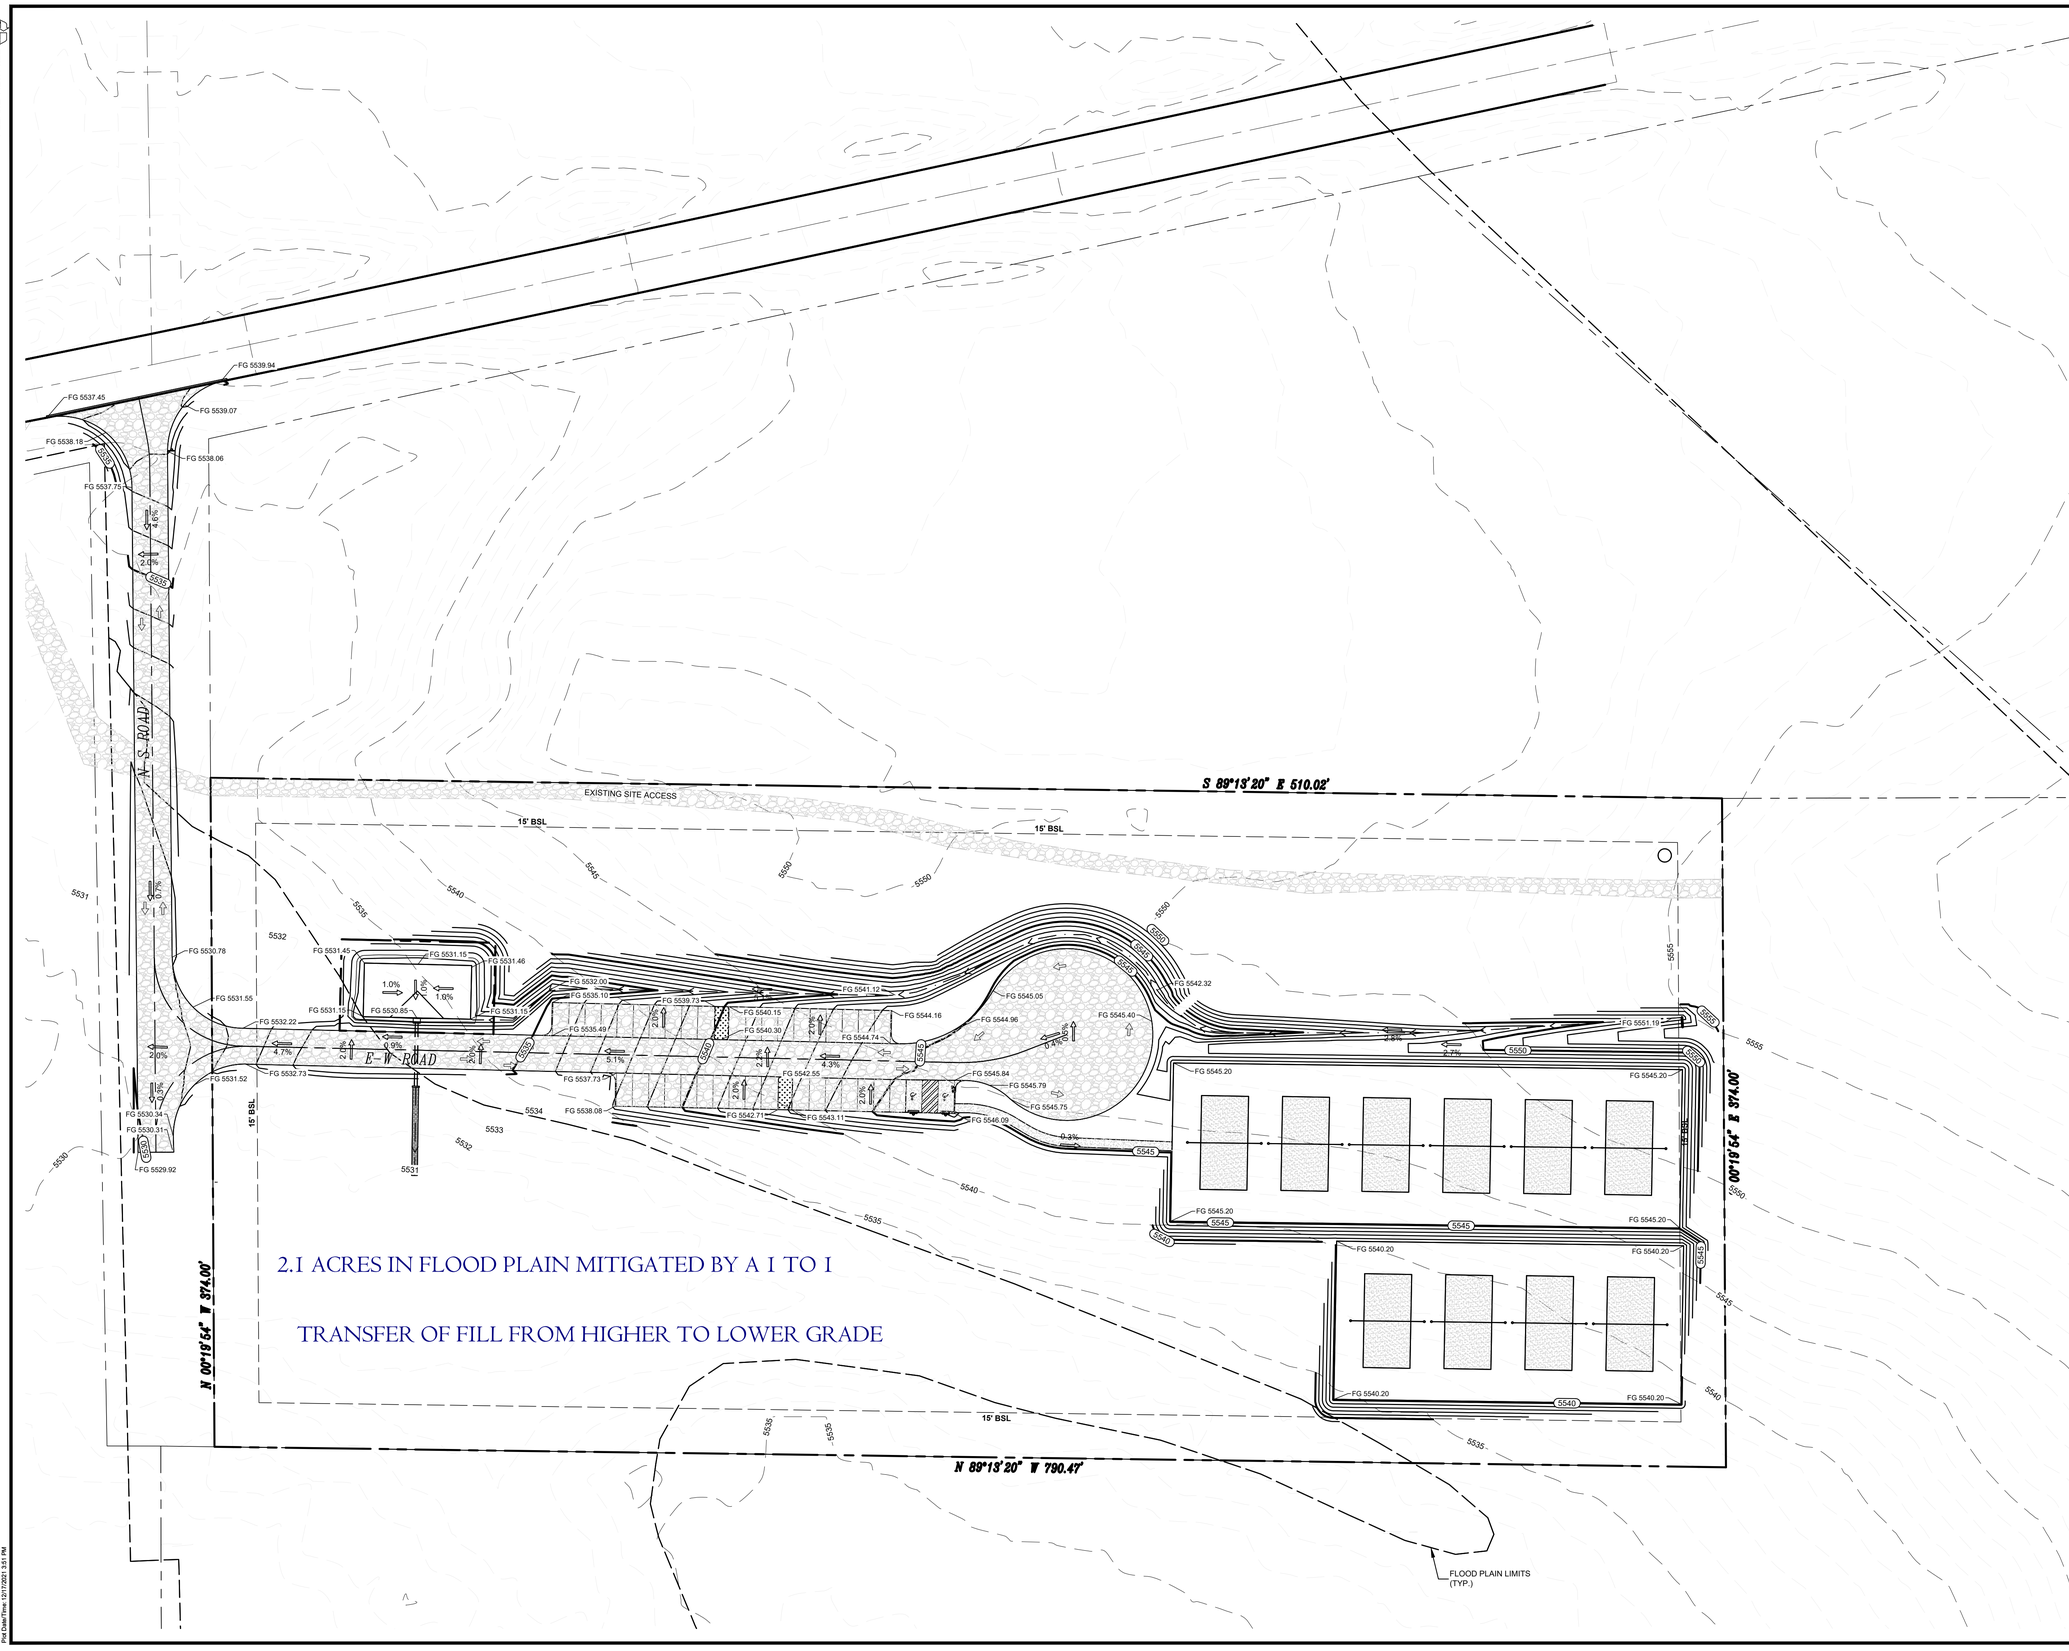

Cut/Fill Summary

Name	Cut	Fill	Net
Flood Area Cut&Fill Analysis	151.61 Cu. Yd.	147.06 Cu. Yd.	4.55 Cu. Yd.<Cut>
Totals	151.61 Cu. Yd.	147.06 Cu. Yd.	4.55 Cu. Yd.<Cut>

Cut/Fill Summary

Name	Cut	Fill	Net
Total Cut&Fill	6322.63 Cu. Yd.	2883.32 Cu. Yd.	3439.31 Cu. Yd.<Cut>
Totals	6322.63 Cu. Yd.	2883.32 Cu. Yd.	3439.31 Cu. Yd.<Cut>

PRELIMINARY
-FOR REVIEW ONLY-

THESE DOCUMENTS ARE FOR DESIGN REVIEW ONLY AND NOT INTENDED FOR CONSTRUCTION, BIDDING, OR PERMIT PURPOSE. THEY ARE PREPARED BY, OR UNDER THE SUPERVISION OF:

MICHAEL R. GROSELLE 125681
TYPE OR PRINT NAME PE #
12-23-2021
DATE

NO.	DATE	REVISION
-		
-		
-		
-		
-		

5280 BEACH

WATKINS STORAGE SUBDIVISION, BLK 1 & LOT 1
CITY OF WATKINS, ADAMS COUNTY, COLORADO

GRADING PLAN

MODERN ENGINEERING SOLUTIONS
71S FENTON ST
LAKEWOOD, CO 80226
PHONE: (214) 734-2305

DESIGNED: NA	DATE	PROJECT #	SHEET
DRAWN: PV	DECEMBER 2021	20-218	C3.0
REVIEWER: MG			

Xrefs: 20-218-X-SEAL.dwg
20-218-X-BOUNDARY.dwg
20-218-X-BASE.dwg
20-218-X-UTILITIES.dwg
20-218-X-GRADE.dwg
Drawing: N:\Modern Engineering Solutions\Modern Engineering Solutions - MES Civil\20-218 Adam County Volleyball Courts\20-218-C-GRADING
Last Saved: 12-23-2021 3:37 PM
Last Saved By: PV
Plot Date/Time: 12/17/2021 3:51 PM

5280 BEACH

5280 BEACH